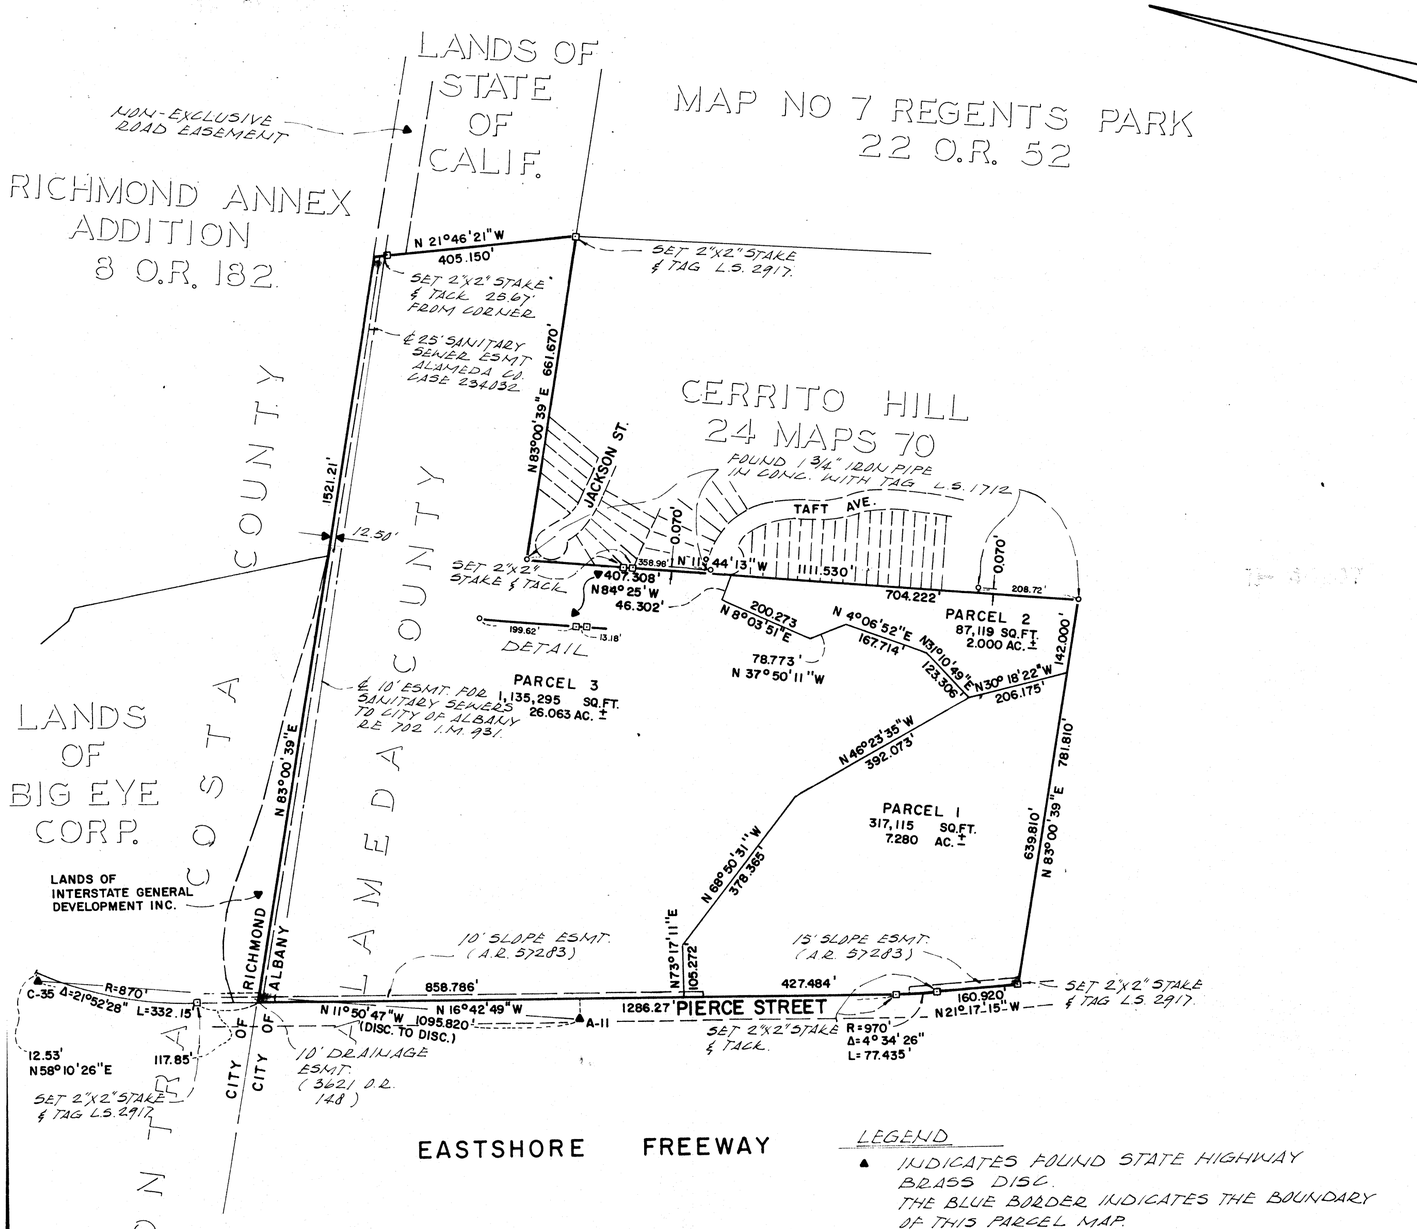

LEGEND

▲ INDICATES FOUND STATE HIGHWAY BRASS DISC.
THE BLUE BORDER INDICATES THE BOUNDARY OF THIS PARCEL MAP.
ALL DIMENSIONS ARE IN FEET AND DECIMALS THEREOF.

BASIS OF BEARINGS

THE CALIFORNIA COORDINATE SYSTEM, ZONE 3, IS THE BASIS OF BEARINGS FOR THIS SURVEY (BASED ON STATE HIGHWAY BRASS DISCS C-35 & A-11). BEARINGS ARE GRID BEARINGS. DISTANCES ARE GRID DISTANCES. TO OBTAIN GROUND DISTANCES MULTIPLY GRID DISTANCES BY SCALE FACTOR 1.0000746.

See L.S.K-4320-10

SURVEYOR'S CERTIFICATE

THIS MAP WAS PREPARED BY ME OR UNDER MY DIRECTION AND WAS COMPILED FROM FIELD SURVEY DATA IN CONFORMANCE WITH THE REQUIREMENTS OF THE SUBDIVISION MAP ACT AT THE REQUEST OF INTERSTATE GENERAL DEVELOPMENT, INC., IN MARCH, 1973. I HEREBY CERTIFY THAT IT CONFORMS TO THE APPROVED TENTATIVE MAP AND THE CONDITIONS OF APPROVAL THEREOF, THAT ALL PROVISIONS OF APPLICABLE STATE LAW AND LOCAL ORDINANCES HAVE BEEN COMPLIED WITH.

John C. Nuessmann
JOHN C. NUESSMANN L.S. 3439

CITY ENGINEER'S CERTIFICATE

THIS MAP HAS BEEN EXAMINED THIS 27th DAY OF March, 1973 FOR CONFORMANCE WITH THE REQUIREMENTS OF SECTION 11575 OF THE SUBDIVISION MAP ACT.

James B. Turner
JAMES B. TURNER, CITY ENGINEER
R.C.E. 8539

RECORDER'S CERTIFICATE

FILED THIS 9th DAY OF APRIL 1973, AT 9.00 A.M. IN BOOK 79 OF MAPS AT PAGE 34, AT THE REQUEST OF JAMES B. TURNER.
FILE NO. 73-46207
FEE $5.00

JACK G. BLUE, COUNTY RECORDER
BY Donna J. Belardi
DEPUTY COUNTY RECORDER

*** USE WITH CAUTION ***
THIS IS A PUBLIC WORKS DEPARTMENT WORKING COPY OF AN OFFICIAL MAP ON FILE IN THE OFFICE OF THE COUNTY RECORDER, COUNTY OF ALAMEDA. OFFICE INFORMATION OR CALCULATIONS MAY HAVE BEEN ADDED HEREON.

42B 59D

PARCEL MAP NO. 1129

BEING A RESUBDIVISION OF A PORTION OF THE LANDS OF INTERSTATE GENERAL DEVELOPMENT, INC.
AS DESCRIBED IN GRANT DEED FROM INTERSTATE GENERAL CORPORATION TO INTERSTATE GENERAL DEVELOPMENT, INC.
RECORDED ON JANUARY 21, 1972
ON REEL 3045, IMAGE 217 OFFICIAL RECORDS OF ALAMEDA COUNTY, CALIFORNIA
CITY OF ALBANY
ALAMEDA COUNTY CALIFORNIA
SCALE: 1"=200' DATE: MARCH, 1973

WILSEY & HAM
1035 EAST HILLSDALE BOULEVARD, FOSTER CITY, CALIFORNIA

SHEET 1 OF 1

1848-0102-15

Index 1 Pg. F-5

Map Bk 79 Pg 34 FILED 4-9-73

79/34